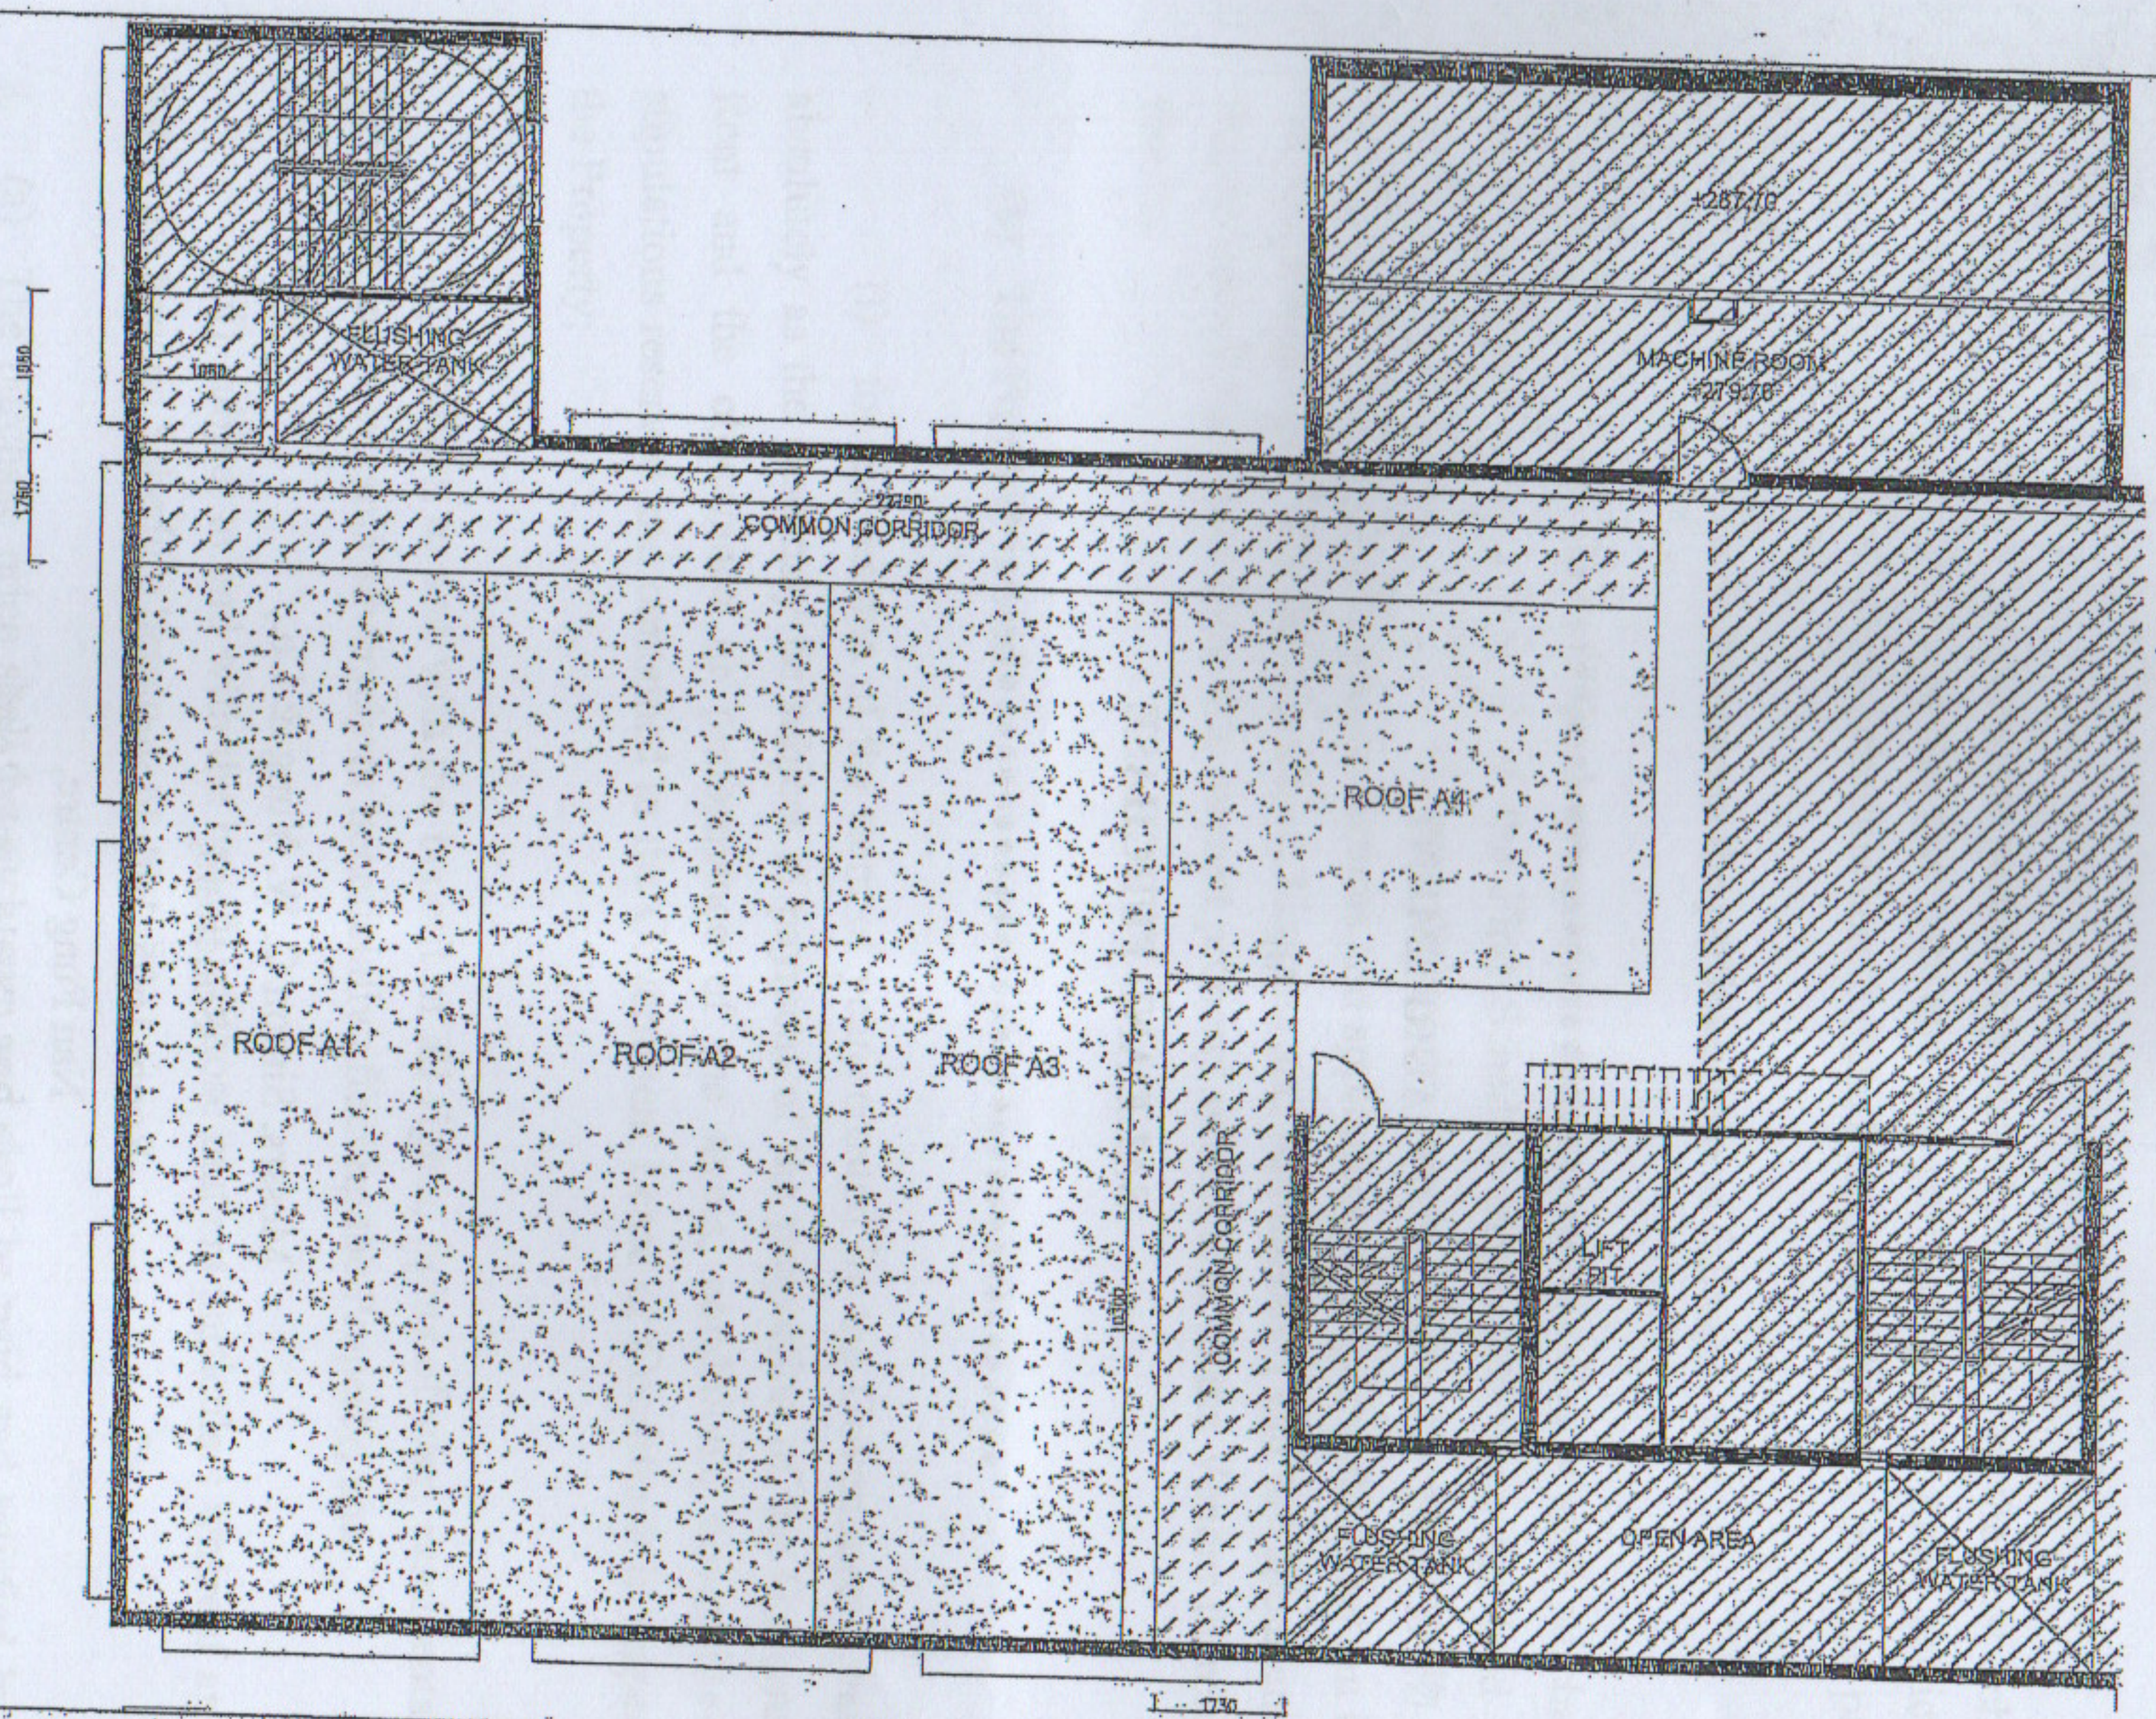


Roof A1 To Roof A4 of Roof A above 23rd Floor,
Chiap King Industrial Building,
No.714 Prince Edward Road East and
No.1 A King Fuk Street, Kowloon,
Hong Kong.

Project
Roof Floor Chiap King Industrial Building
Son Po Kong

Drawing Title
ROOF FLOOR PLAN

| REV | DATE | DESCRIPTION | REV | DATE | DESCRIPTION |
|---|---|---|---|---|---|
| | | | | | |

| | | |
|---|---|---|
| Drawn: JL | Date: NOV 2017 | Job No: AA-15-220 |
| Check: TC | Scale: 1:100@A3/ 1:150@A4 | Drawing No. AA-RP-01 |